738

15

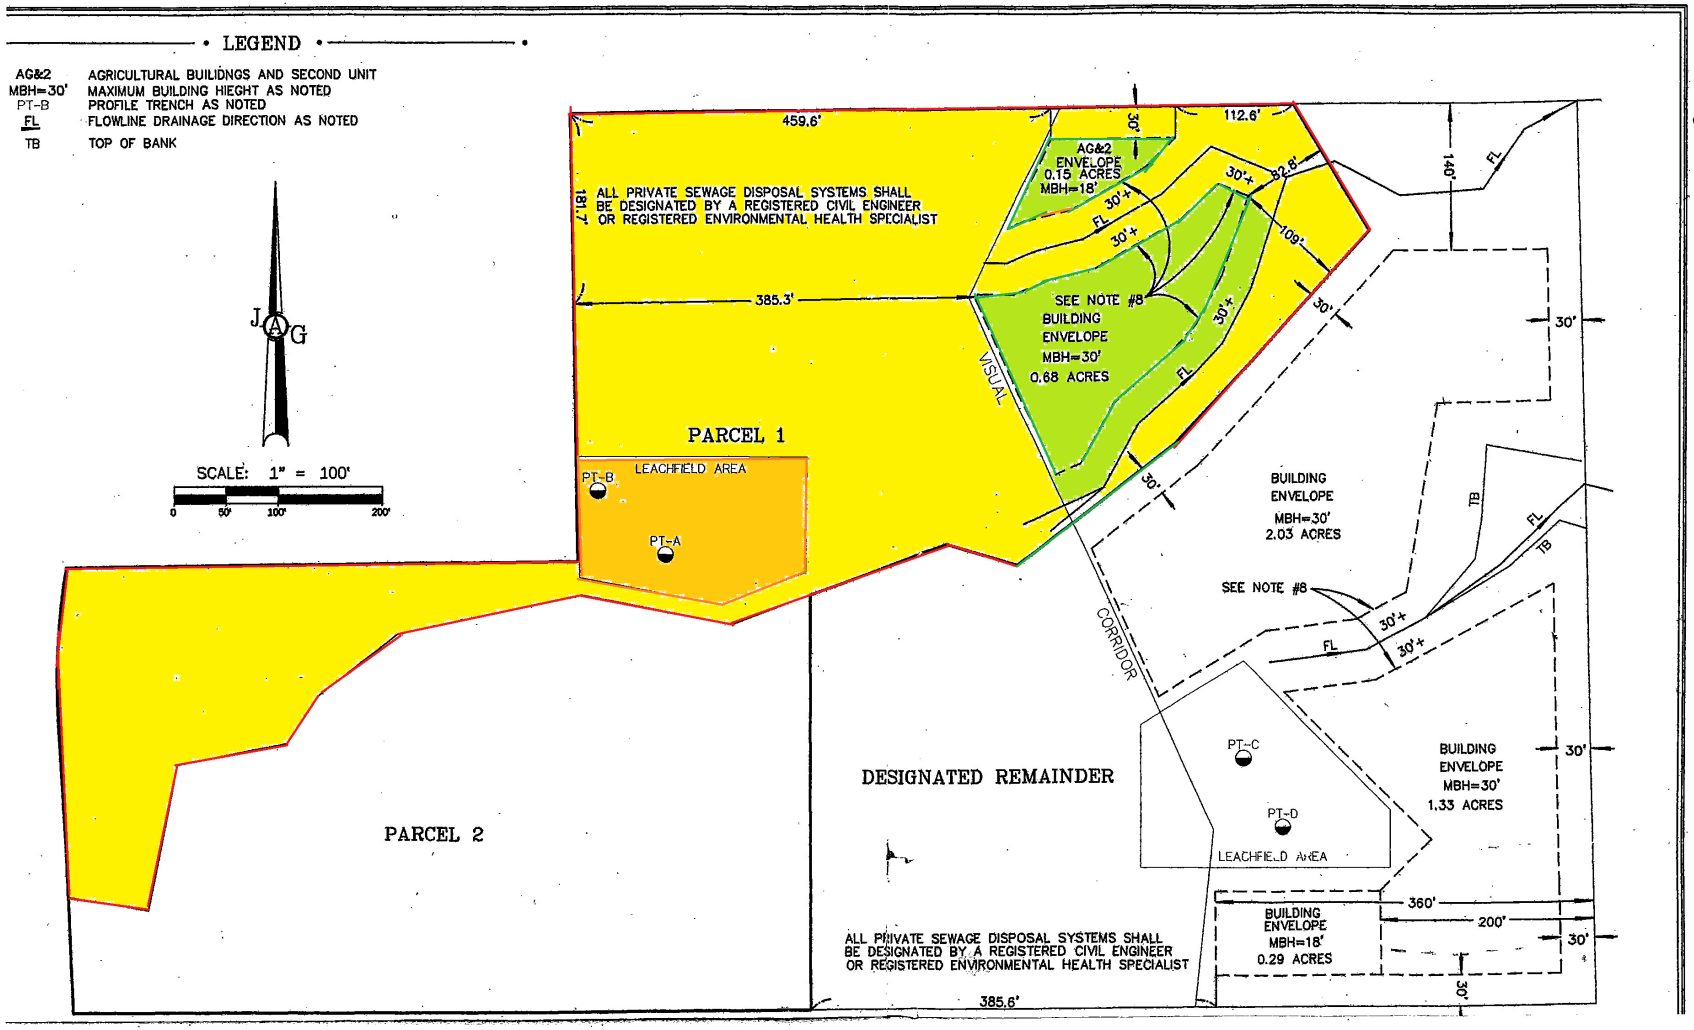
LEGEND
AG&2 AGRICULTURAL BUILDINGS AND SECOND UNIT
MBH=30' MAXIMUM BUILDING HIEGHT AS NOTED
PT-B PROFILE TRENCH AS NOTED
FL FLOWLINE DRAINAGE DIRECTION AS NOTED
TB TOP OF BANK
SCALE: 1" = 100'
0 50' 100' 200'
459.6'
181.7'
385.3'
ALL PRIVATE SEWAGE DISPOSAL SYSTEMS SHALL BE DESIGNATED BY A REGISTERED CIVIL ENGINEER OR REGISTERED ENVIRONMENTAL HEALTH SPECIALIST
AG&2 ENVELOPE 0.15 ACRES MBH=18'
112.6'
82.8'
109'
140'
SEE NOTE #8
BUILDING ENVELOPE MBH=30' 0.68 ACRES
VISUAL
PARCEL 1
LEACHFIELD AREA
PT-B
PT-A
BUILDING ENVELOPE MBH=30' 2.03 ACRES
SEE NOTE #8
CORRIDOR
PARCEL 2
DESIGNATED REMAINDER
PT-C
PT-D
LEACHFIELD AREA
BUILDING ENVELOPE MBH=30' 1.33 ACRES
BUILDING ENVELOPE MBH=18' 0.29 ACRES
360'
200'
ALL PRIVATE SEWAGE DISPOSAL SYSTEMS SHALL BE DESIGNATED BY A REGISTERED CIVIL ENGINEER OR REGISTERED ENVIRONMENTAL HEALTH SPECIALIST
385.6'