Description: Sonoma,CA Assessor Map - Book.Page 55.15 Page: 1 of 1
Order: a Comment:

COUNTY ASSESSOR'S PARCEL MAP

Parcel Map No. 6682
REC. 05-08-1979 IN BK.286 , MAPS, PGS. 24-00
Parcel Map No. MNS 05-0044
REC. 06-21-2010 IN BK.740 , MAPS, PGS. 31-37

TAX RATE AREA
153-000

55-15

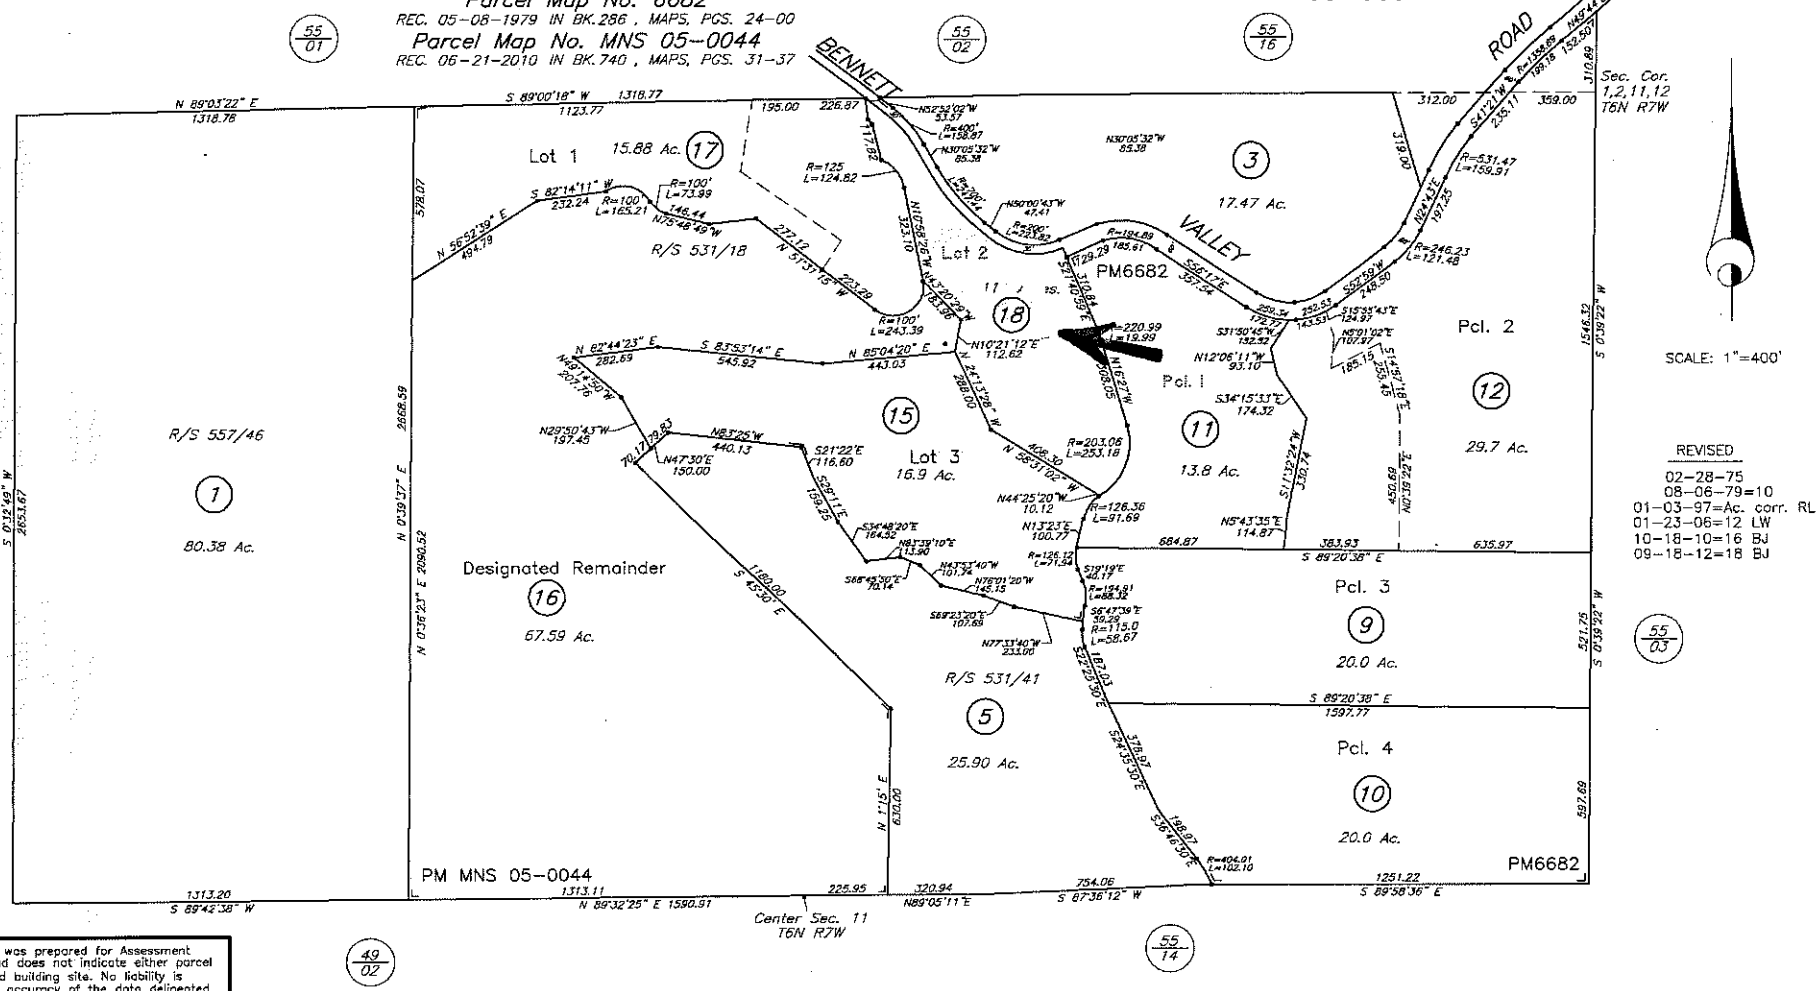

SCALE: 1"=400'

REVISED
02-28-75
08-06-79=10
01-03-97=Ac. corr. RL
01-23-06=12 LW
10-18-10=16 BJ
09-18-12=18 BJ

NOTE: This map was prepared for Assessment purposes only and does not indicate either parcel legality or a valid building site. No liability is assumed for the accuracy of the data delineated. The acreages are based on the information supplied to the Assessor (i.e. recorded survey maps, recorded deeds, prior assessment maps, etc.)

NOTE: Assessor's parcels do not necessarily constitute legal lots. To verify legal parcel status, check with the appropriate city or county community development or planning division.

Assessor's Map Bk.055, Pg. 15
Sonoma County, Calif. (ACAD)

KEY 3/30/09 AG